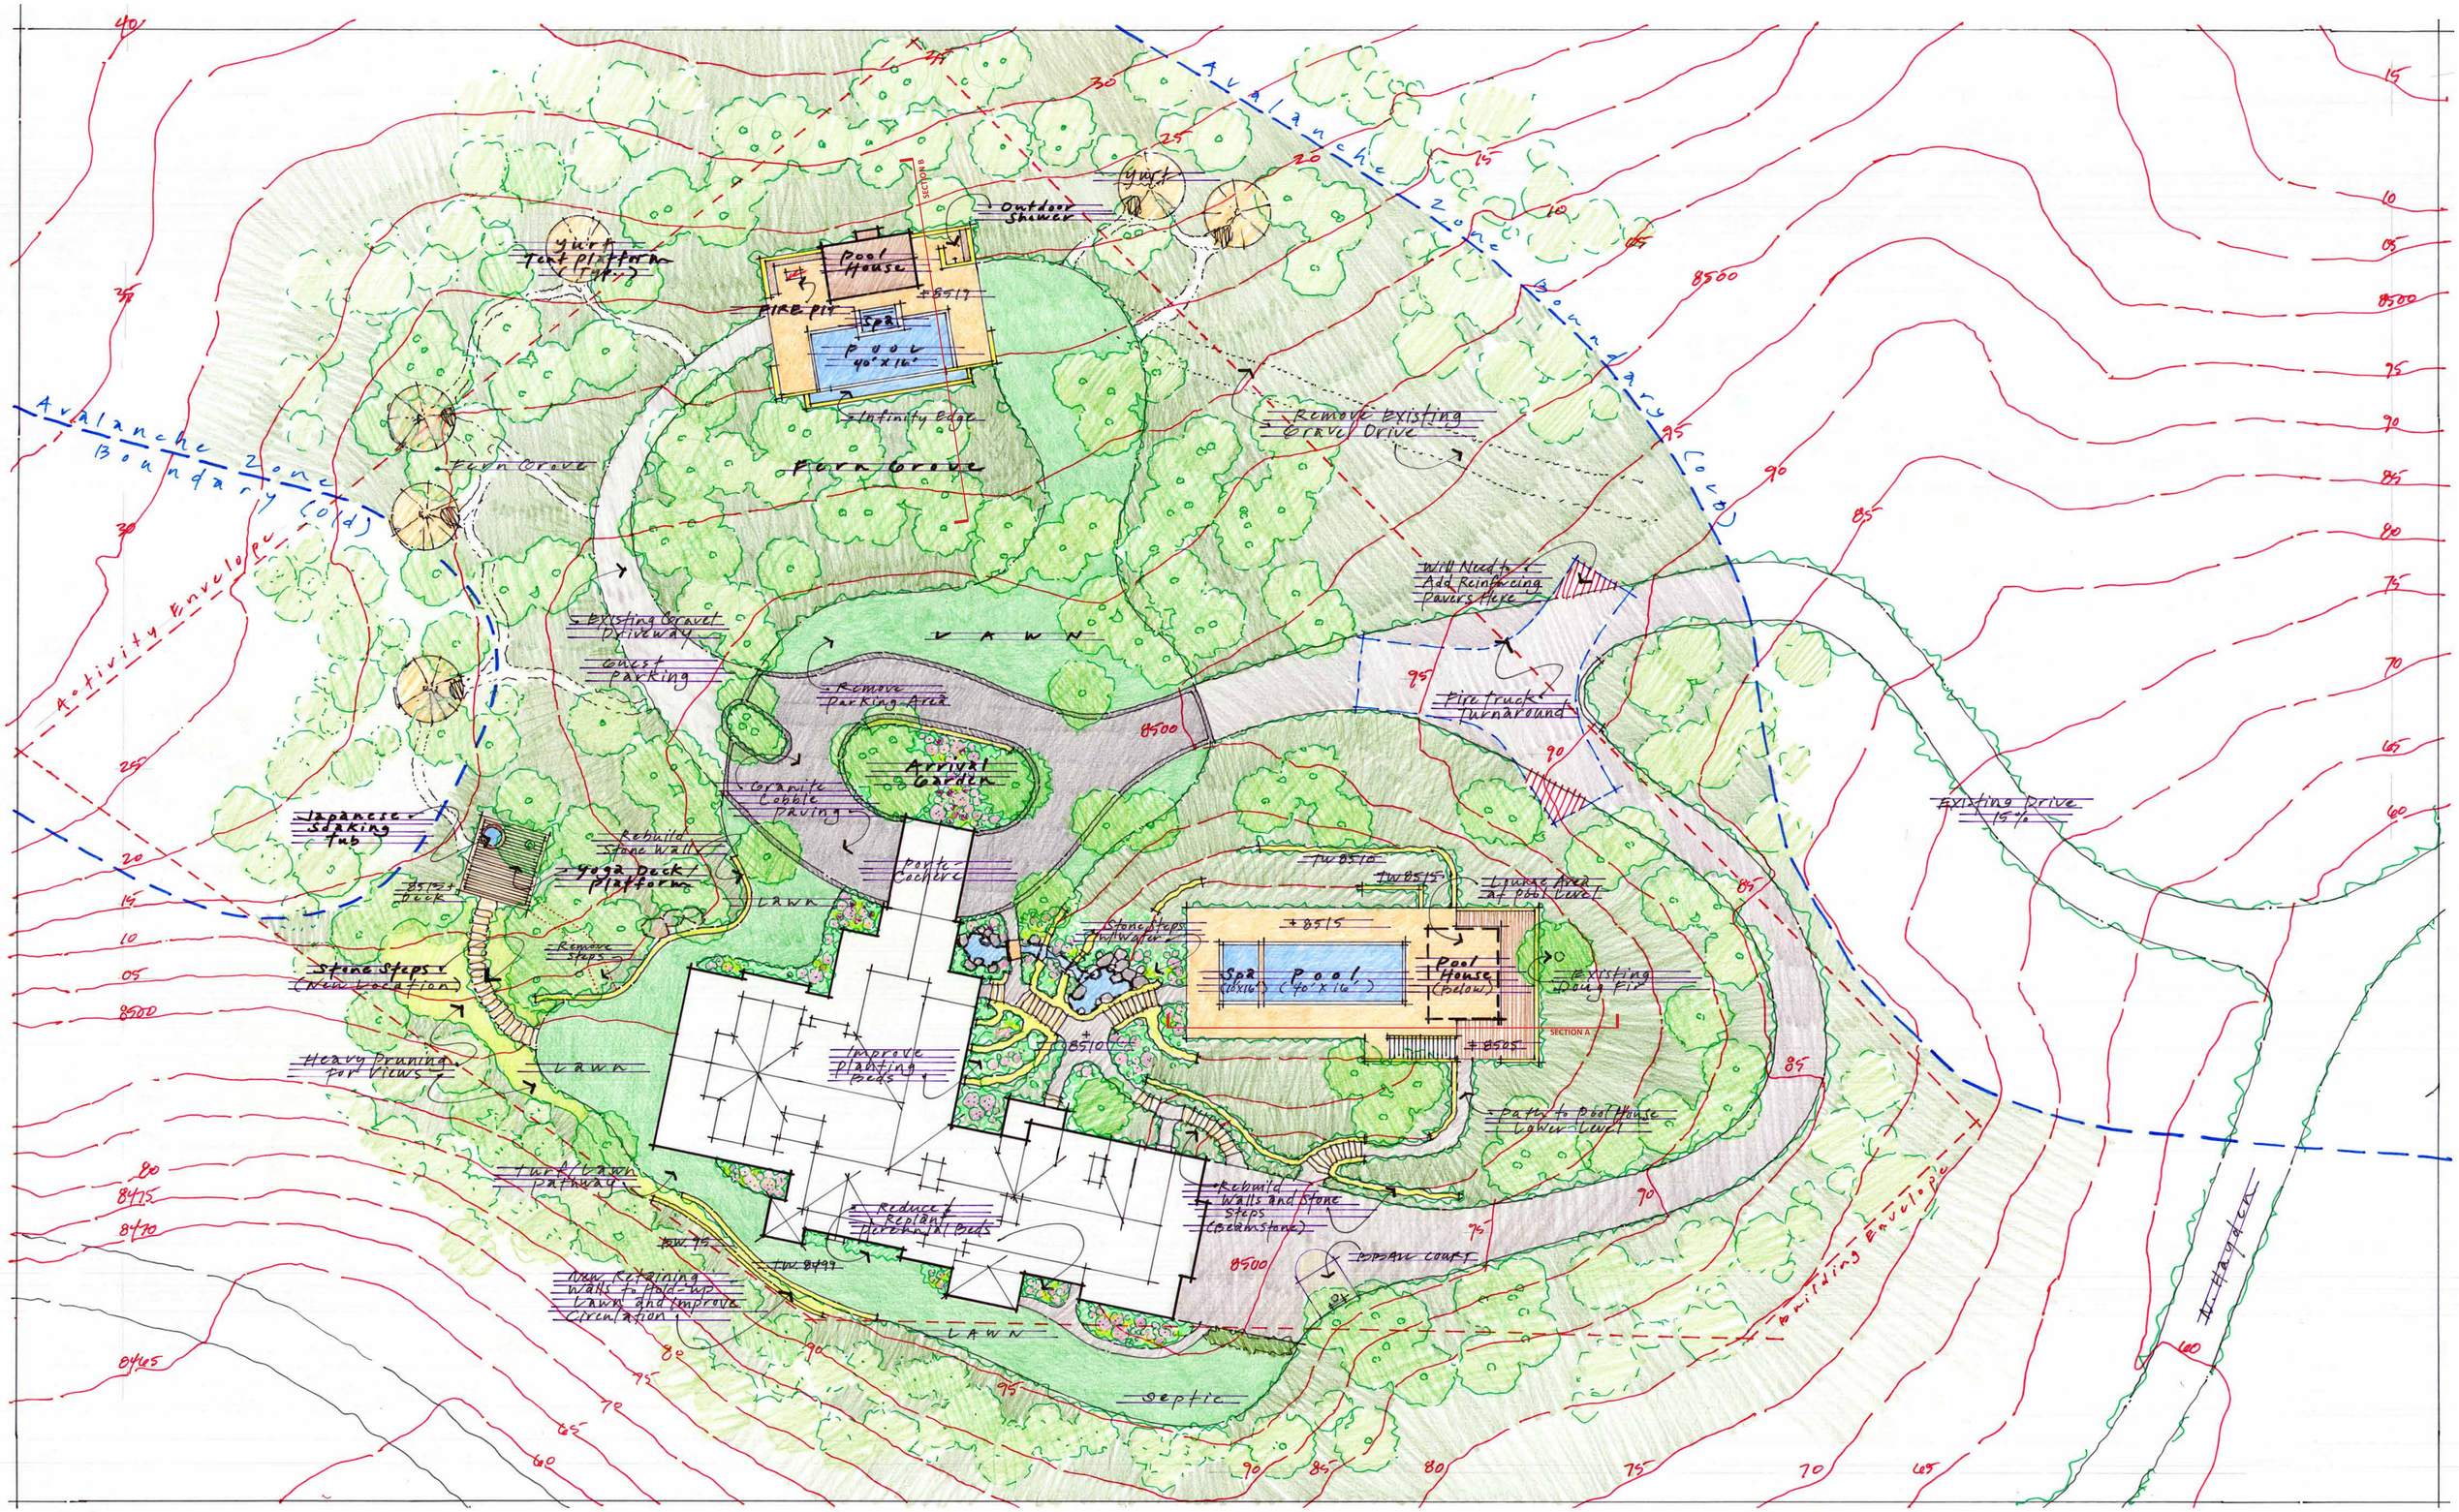

DHM DESIGN
LANDSCAPE ARCHITECTURE
URBAN DESIGN + LAND PLANNING
ECOLOGICAL PLANNING

SCALE: 1" = 16' 8' 16' 32'

N

CONCEPTUAL LANDSCAPE PLAN

BEZDEK RESIDENCE - 633 N. HAYDEN, ASPEN
25 FEB 2022